TEXAS DEPARTMENT OF TRANSPORTATION

DALLAS DISTRICT
WILLIAM L. HALE, P.E.
DISTRICT ENGINEER

IH 30 FRONTAGE ROADS
DESIGN SCHEMATIC

DALLAS COUNTY
FROM: BELT LINE ROAD
TO: MACARTHUR BLVD.
CONTROL: 1068-04-122
1068-04-142
1068-04-145
DESIGN SPEED: 40 MPH FRONTAGE ROADS
50 MPH RAMPS
20 MPH U-TURN
70 MPH MAINLANES
FUNCTIONAL CLASSIFICATION: INTERSTATE
PROJECT LENGTH: 2.064 MILES

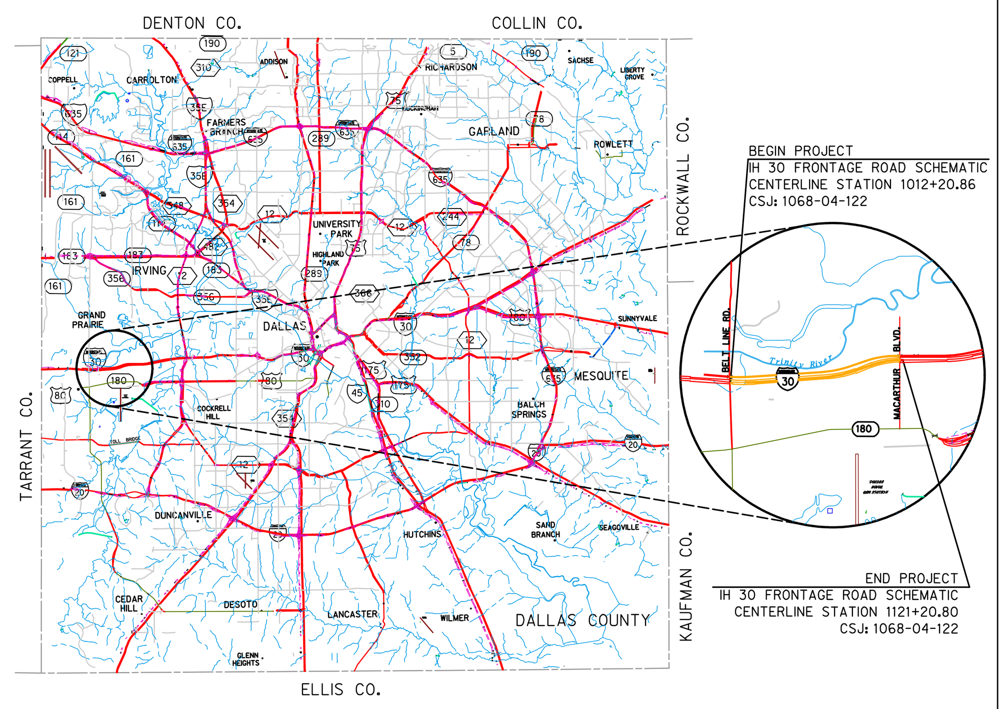

SCALE: HORIZ. 1" = 100'
SCALE: VERT. 1" = 10'

ROLL 2 OF 3

MARCH 2009

HALFF
4000 FOSSIL CREEK BLVD.
FORT WORTH, TEXAS 76137-2797
TEL (817) 847-1422
FAX (817) 232-9784

NOT A BIDDING DOCUMENT

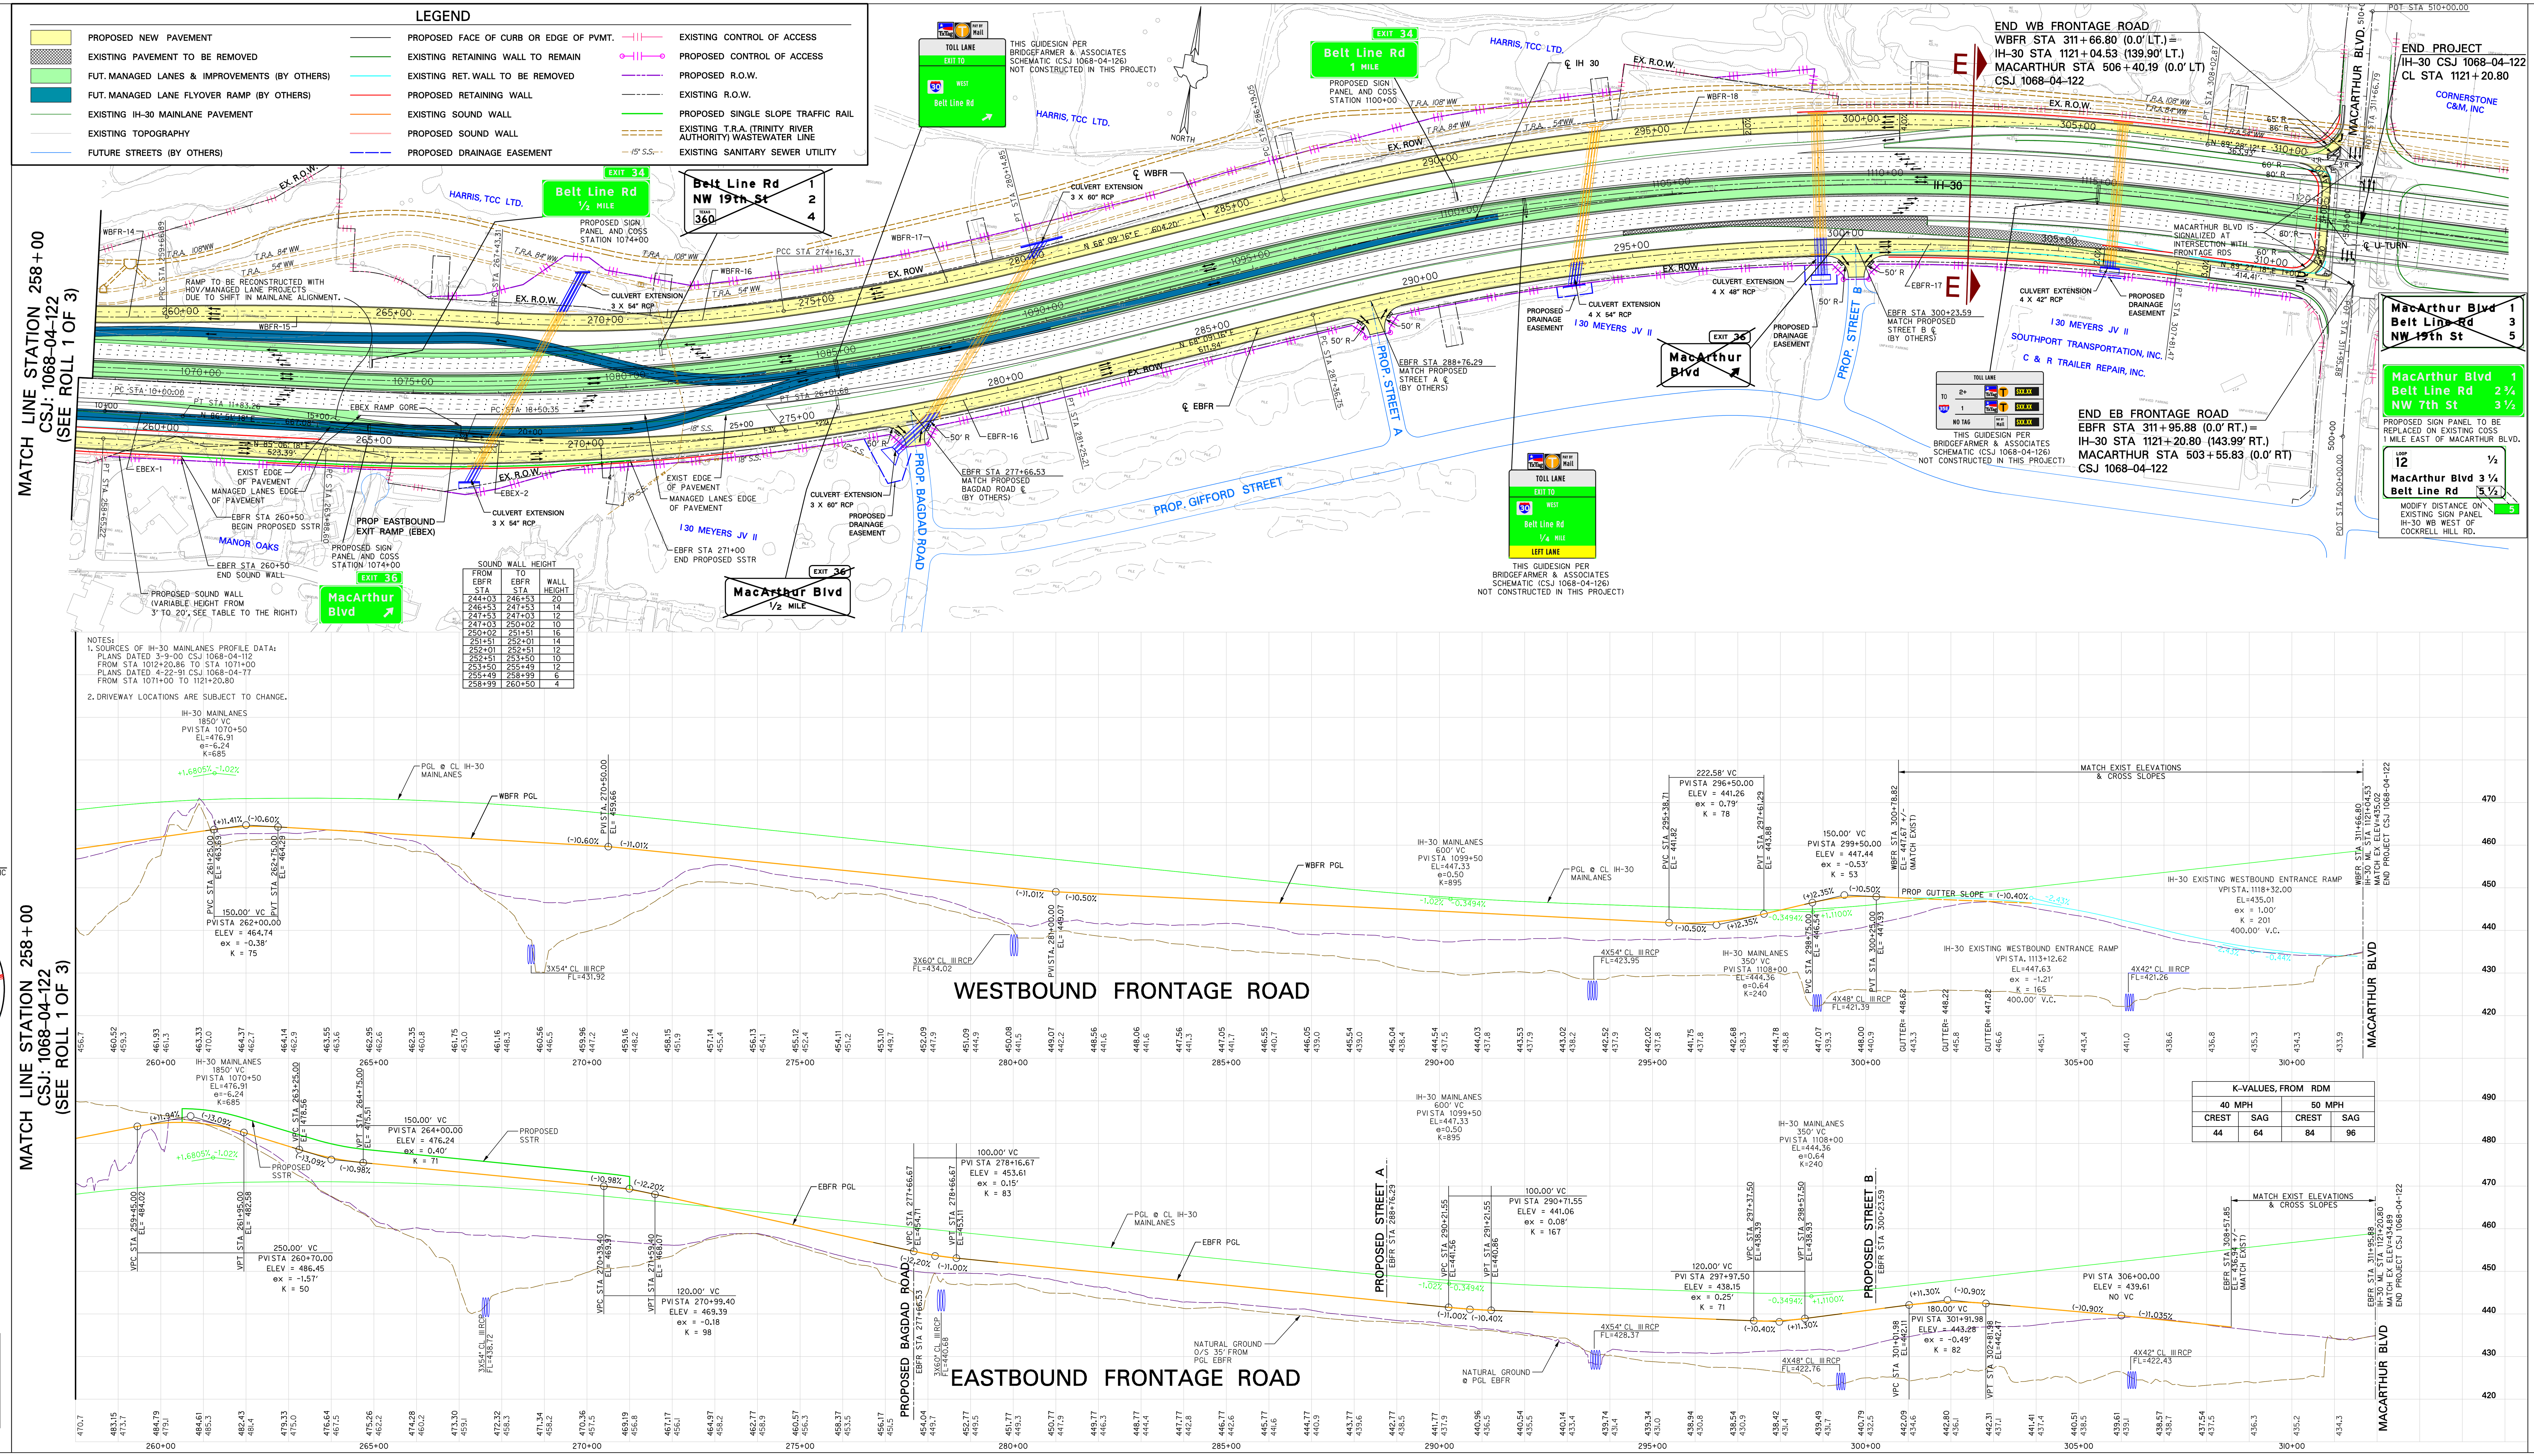

TEXAS DEPARTMENT OF TRANSPORTATION

DALLAS DISTRICT
WILLIAM L. HALE, P.E.
DISTRICT ENGINEER

IH 30 FRONTAGE ROADS
DESIGN SCHEMATIC

DALLAS COUNTY
FROM: BELT LINE ROAD
TO: MACARTHUR BLVD.
CONTROL: 1068-04-122
1068-04-142
1068-04-145
DESIGN SPEED: 40 MPH FRONTAGE ROADS
50 MPH RAMPS
20 MPH U-TURN
70 MPH MAINLANES
FUNCTIONAL CLASSIFICATION: INTERSTATE
PROJECT LENGTH: 2.064 MILES

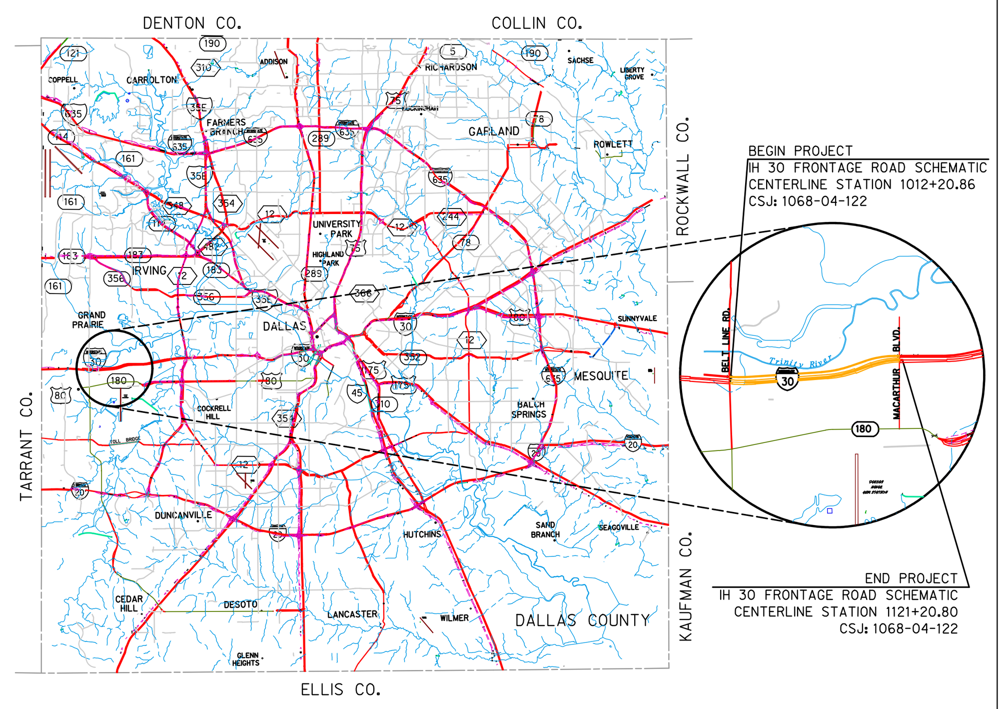

SCALE: HORIZ. 1" = 100'
SCALE: VERT. 1" = 10'

ROLL 2 OF 3

MARCH 2009

HALFF
4000 FOSSIL CREEK BLVD.
FORT WORTH, TEXAS 76137-2797
TEL (817) 847-1422
FAX (817) 232-9784

NOT A BIDDING DOCUMENT

© 2009 by Texas Department of Transportation, All Rights Reserved.