Texas Department of Transportation
DALLAS DISTRICT
WILLIAM L. HALL, P.E. DISTRICT ENGINEER
DESIGN SCHEMATIC
IH-30 MANAGED LANES (INTERSTATE)

MANAGED LANE PROJECT
CONTROLLING CSJ: 1068-04-126 (IH 30)
FROM TARRANT COUNTY LINE TO SYLVAN AVE IN DALLAS
CONTRACT NUMBER: 25-1000
FROM BALLPARK WAY TO DALLAS COUNTY LINE
THIS SCHEMATIC SHOWS A CONSTRUCTION PHASE OF SIGNATURE BRIDGE PROJECT
CONTROLLING CSJ: 0918-45-195 (IH 35)
FROM EAST OF SYLVAN AVE TO IH 35E
SIGNATURE BRIDGE PROJECT SCHEMATIC APPROVED UNDER PEGASUS PROJECT
CONTROLLING CSJ: 0918-00-183 (IH 35)
FROM IH 35 TO IH 35E

Design Speed : 60 mph (Main line and HOV)
70 mph (IH35 Ramps and Trinity River Bridge)
45 mph (Ramps)
Project Length : 13.10 miles

Average Daily Traffic 2007 (2025)

SOURCE: NORTH CENTRAL TEXAS COUNCIL OF GOVERNMENTS

Dallas And Tarrant County
MAY 2006
Scale : Horizontal 1" = 200'
ROLL 9 OF 11

© 2006 TEXAS DEPARTMENT OF TRANSPORTATION
ALL RIGHTS RESERVED

DART

PREPARED BY BRIDGEFARMER & ASSOCIATES, INC.

DANNY L. KAHLER, PE — TX. PE 89746 — DATE: 3/28/06
PRENTISS REVES, EIT — TX. EIT 26615 — DATE: 3/28/06

BRIDGEFARMER & ASSOCIATES, INC.
CONSULTING ENGINEERS
12801 NORTH CENTRAL EXPRESSWAY,
DALLAS, TEXAS 75243
TEL: (972) 231-0800 FAX: (972) 231-0900

DATE APPROVED | DATE SUBMITTED | DATE REVISED

DESIGN SCHEMATIC
NOT INTENDED FOR
CONSTRUCTION, BIDDING,
OR PERMIT PURPOSES

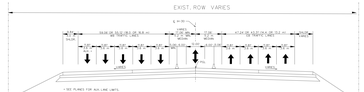

TYPICAL SECTION
STA. 1481+00.00 TO STA. 1525+59.00
(EXCLUDING HOV RAMPS)

EXIST. TYPICAL SECTION
STA. 1525+59.00 TO STA. 1534+12.07

EXIST. TYPICAL SECTION
STA. 1534+12.07 TO END OF PROJECT
(EXCLUDING BRIDGES)

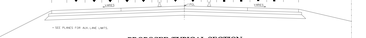

PROPOSED TYPICAL SECTION
STA. 1481+00.00 TO STA. 1525+59.00

LEGEND

- EXISTING IH 30 UNDER CONSTRUCTION (EB LANES AND RAMP)
- EXISTING IH 30 UNDER CONSTRUCTION (WB LANES)
- FUTURE PROP. TRINITY RIVER BRIDGE
- EXISTING R.O.W.
- EXISTING IH 30 UNDER CONSTRUCTION (R.O.W.)
- PROPOSED RETAINING WALL
- PROPOSED CTB
- PROPOSED FILLING OR CONES
- DIRECTIONAL ARROW

EXISTING TYPICAL SECTION
AT BECKLEY AVE. & TRINITY RIVER BRIDGES

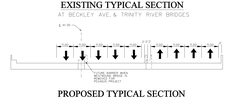

PROPOSED TYPICAL SECTION
AT BECKLEY AVE.

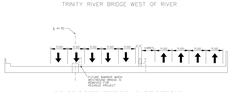

PROPOSED TYPICAL SECTION
TRINITY RIVER BRIDGE WEST OF RIVER

PROPOSED TYPICAL SECTION
TRINITY RIVER BRIDGE EAST OF RIVER

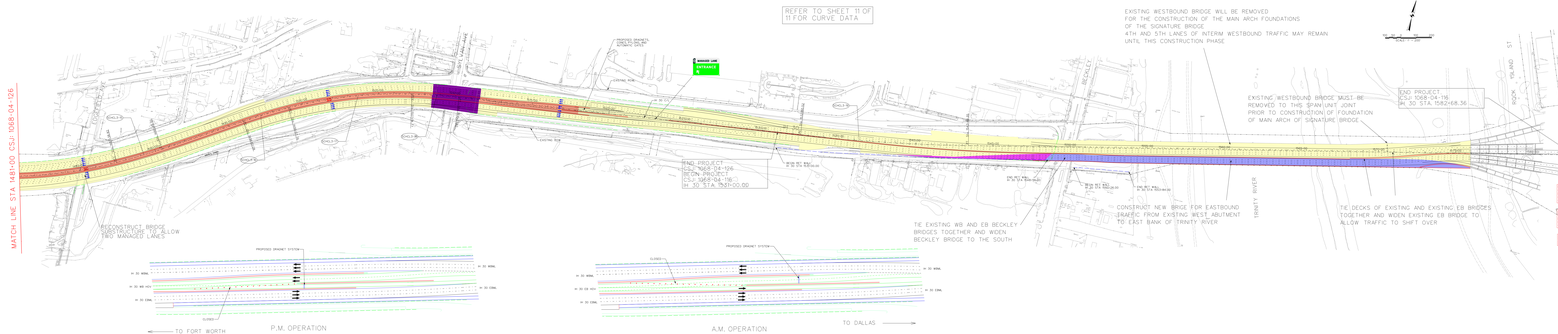













